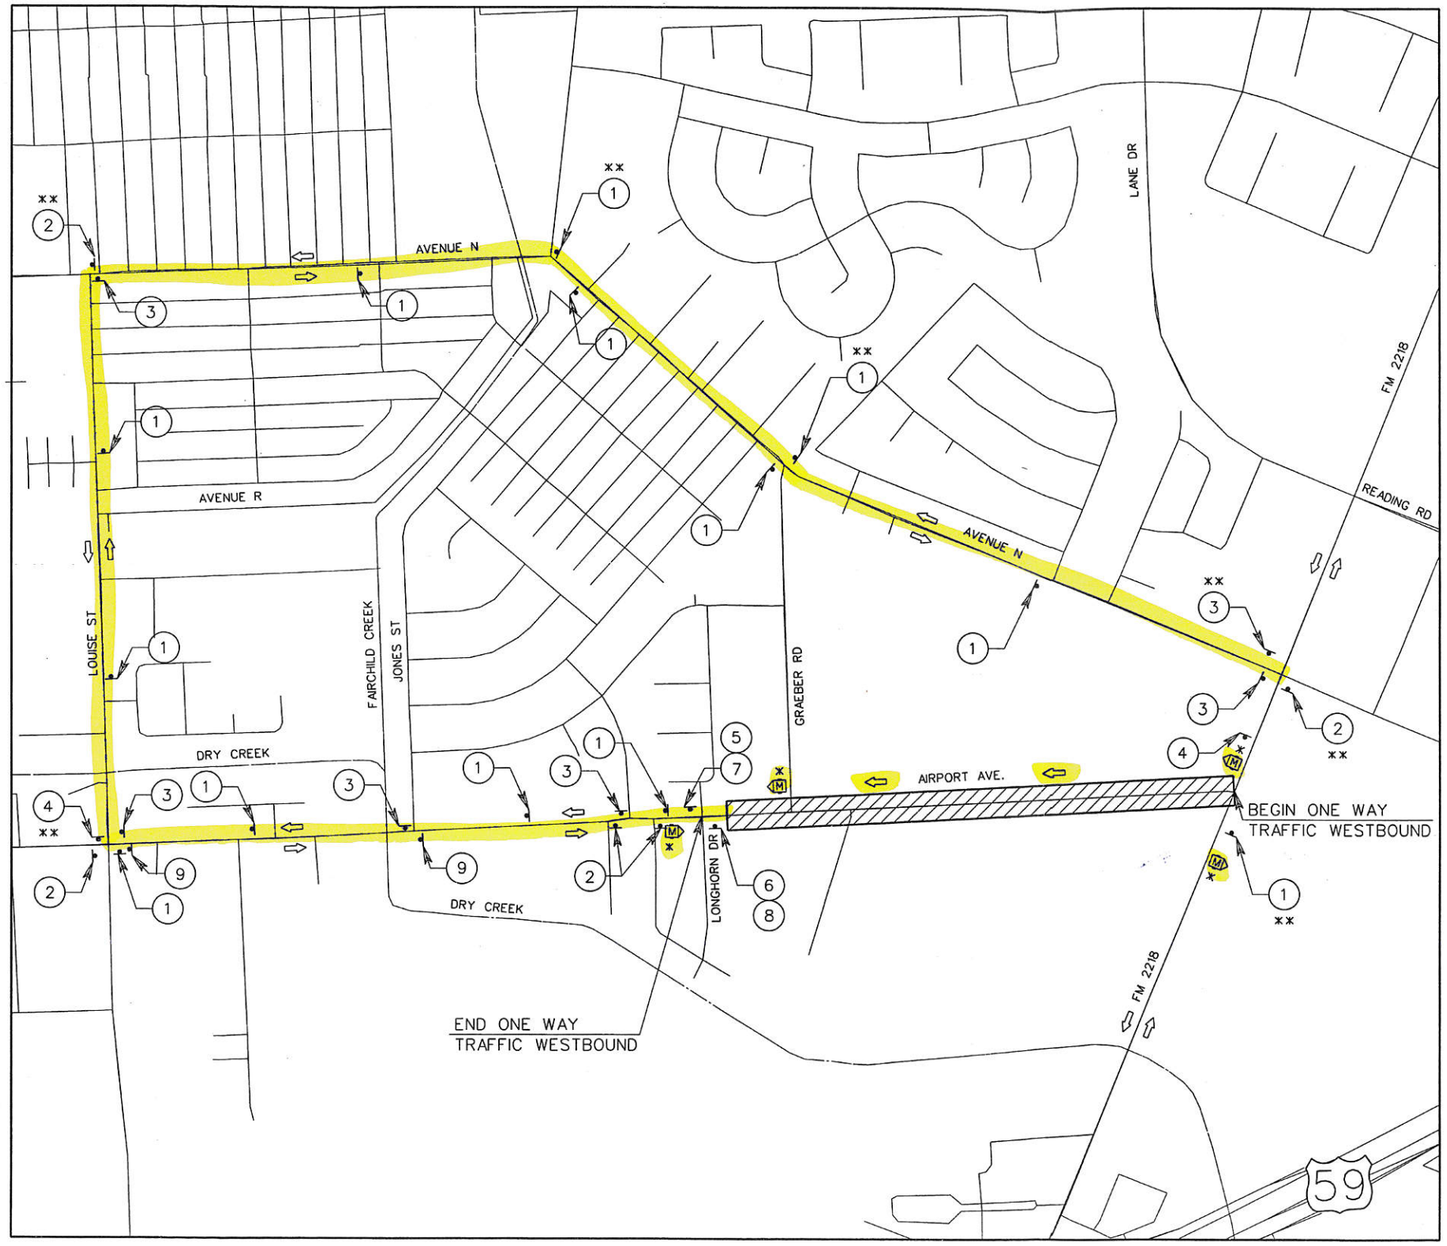

N

LEGEND

- WORK AREA
- CONSTRUCTION WARNING SIGN
- DIRECTION OF TRAFFIC FLOW
- PORTABLE CHANGEABLE MESSAGE SIGN / ARROW PANEL

AIRPORT AVE. M4-9N (1) | AIRPORT AVE. M4-9N (2) | AIRPORT AVE. M4-9N (3) | AIRPORT AVE. M4-9N (4)

DETOUR M4-9S (1) | DETOUR M4-9L (2) | DETOUR M4-9R (3) | END DETOUR M4-8A (4)

R3-2 (5) | R3-1 (6) | ONE WAY R6-1R (7) | ONE WAY R6-1L (8)

ROAD CLOSED AT LONGHORN DR R11-4(MOD) (9) | CW6-3 (10)

* NOTES:
1. "AIRPORT AVENUE TO BECOME ONE WAY WESTBOUND FROM XX/XX/XX/ TO XX/XX/XX"
2. MESSAGE TO BE PLACED ONE WEEK PRIOR TO THE START OF PHASE 1.
3. REFER TO GENERAL NOTES FOR TRAFFIC CONTROL(NOTE No.XX).

** SIGNS TO BE USED DURING CULVERT CONSTRUCTION ONLY BETWEEN STA 21+00 AND STA 22+00 FOR NIGHTTIME AND WEEKEND OPERATION (FRIDAY 6PM THRU MONDAY 5AM).

NO.	REVISION	DATE	BY

DESIGNED BY:
DESIGN CHECKED BY:
DRAWN BY:
COGO CHECKED BY:
SURVEY CHECKED BY:
QA/QC BY: DATE:
QA/QC REVISIONS BY:

Costello, Inc.

Engineering and Surveying
9990 Richmond Avenue, Suite 450
North Building
Houston, Texas 77042
(713) 783-7788 (713) 783-3580, Fax

TEXAS PE BOARD FIRM
REGISTRATION No. 280

AIRPORT AVENUE
PHASE 1 - GRAEBER RD TO FM 2218

TRAFFIC CONTROL PLAN
DETOUR PLAN

STATE OF TEXAS
VICTOR M. IRACHETA
84669
LICENSED
PROFESSIONAL ENGINEER
10/30/13

SHEET 44 OF 58 SHEETS

JOB NO. 2012281-007