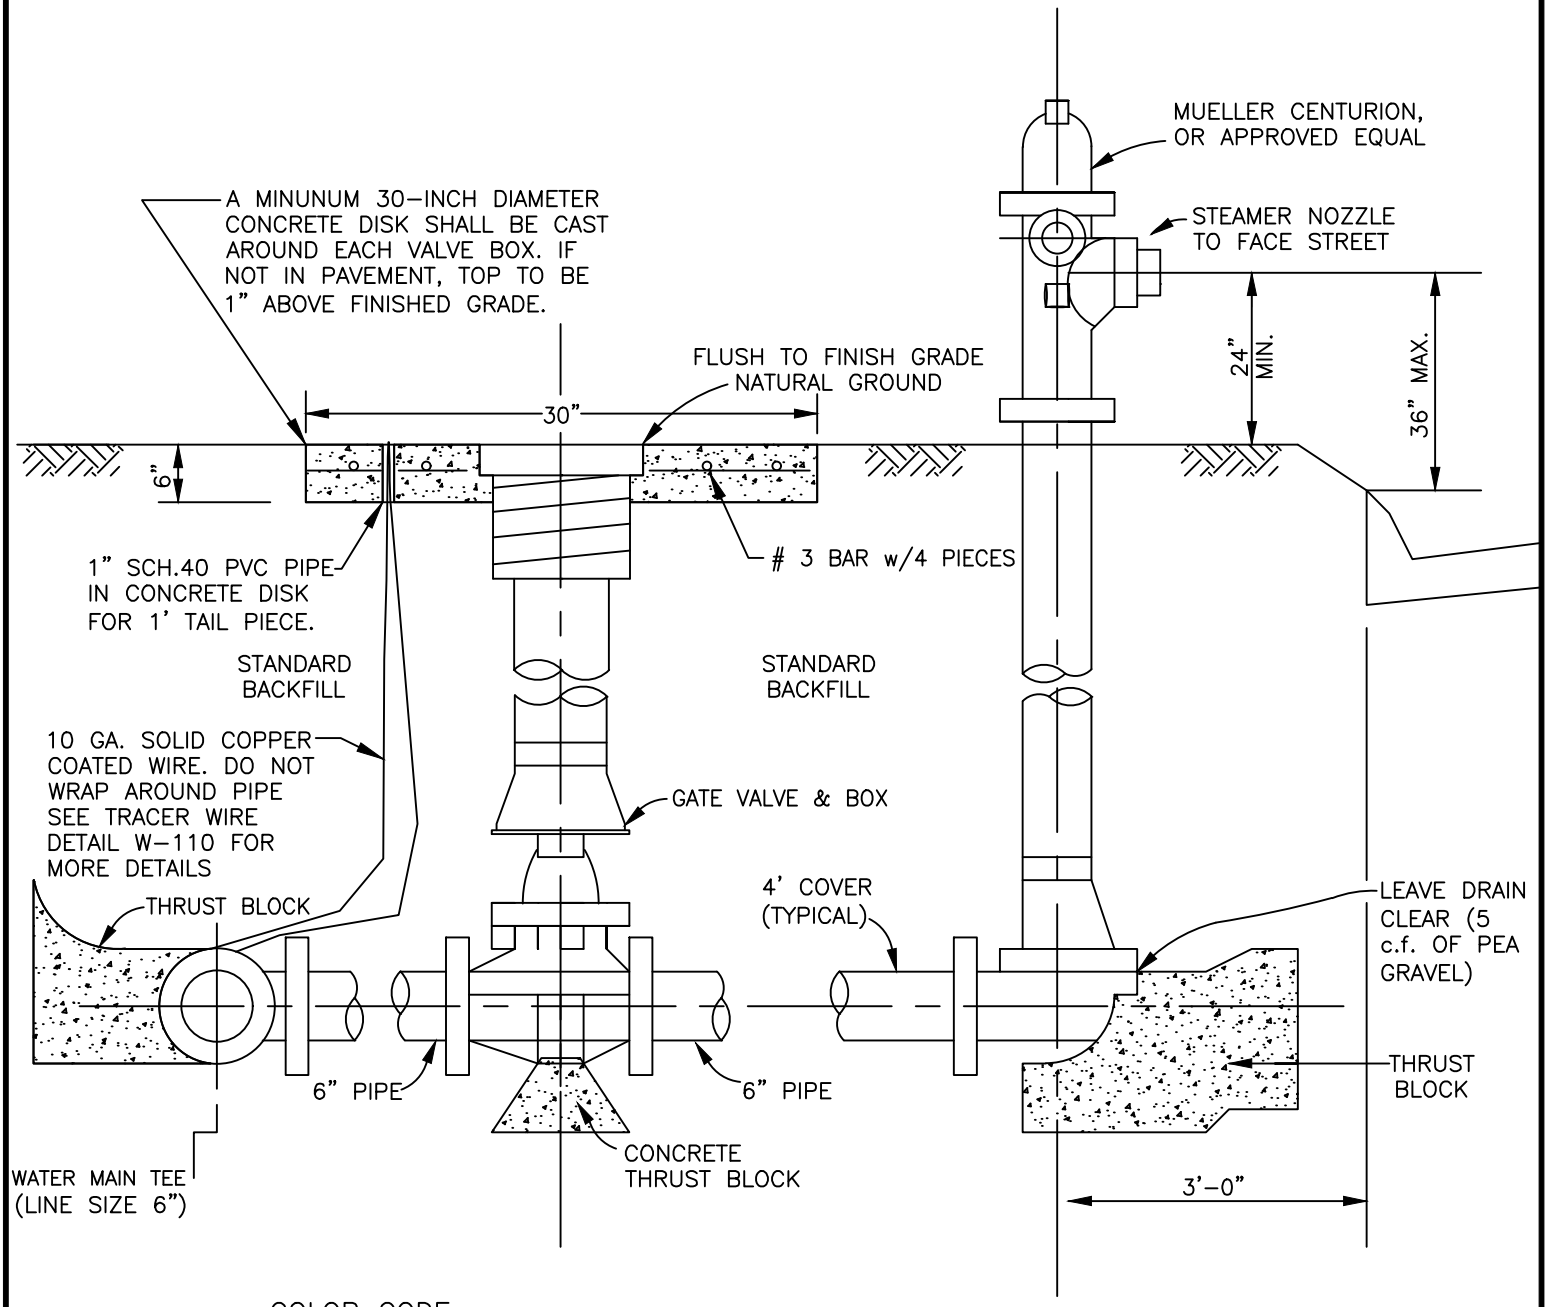

COLOR CODE

BARREL	SILVER
BONNET & CAPS 6"	YELLOW
BONNET & CAPS 8"	WHITE
BONNET & CAPS 10"-20"	GREEN
BONNET & CAPS 24" OR LARGER	ORANGE

NOTE:

1. ALL FITTINGS SHALL BE RESTRAINED MECHANICAL JOINT (MJ).

THE CITY OF ROSENBERG, FORT BEND COUNTY, TEXAS
DEPARTMENT OF PUBLIC WORKS

FIRE HYDRANT ASSEMBLY RECLAIMED WATER

DESIGN:	CAD:	SCALE:	DATE:	DRAWING:
CAK	STAFF	NTS	01/26	W-107A